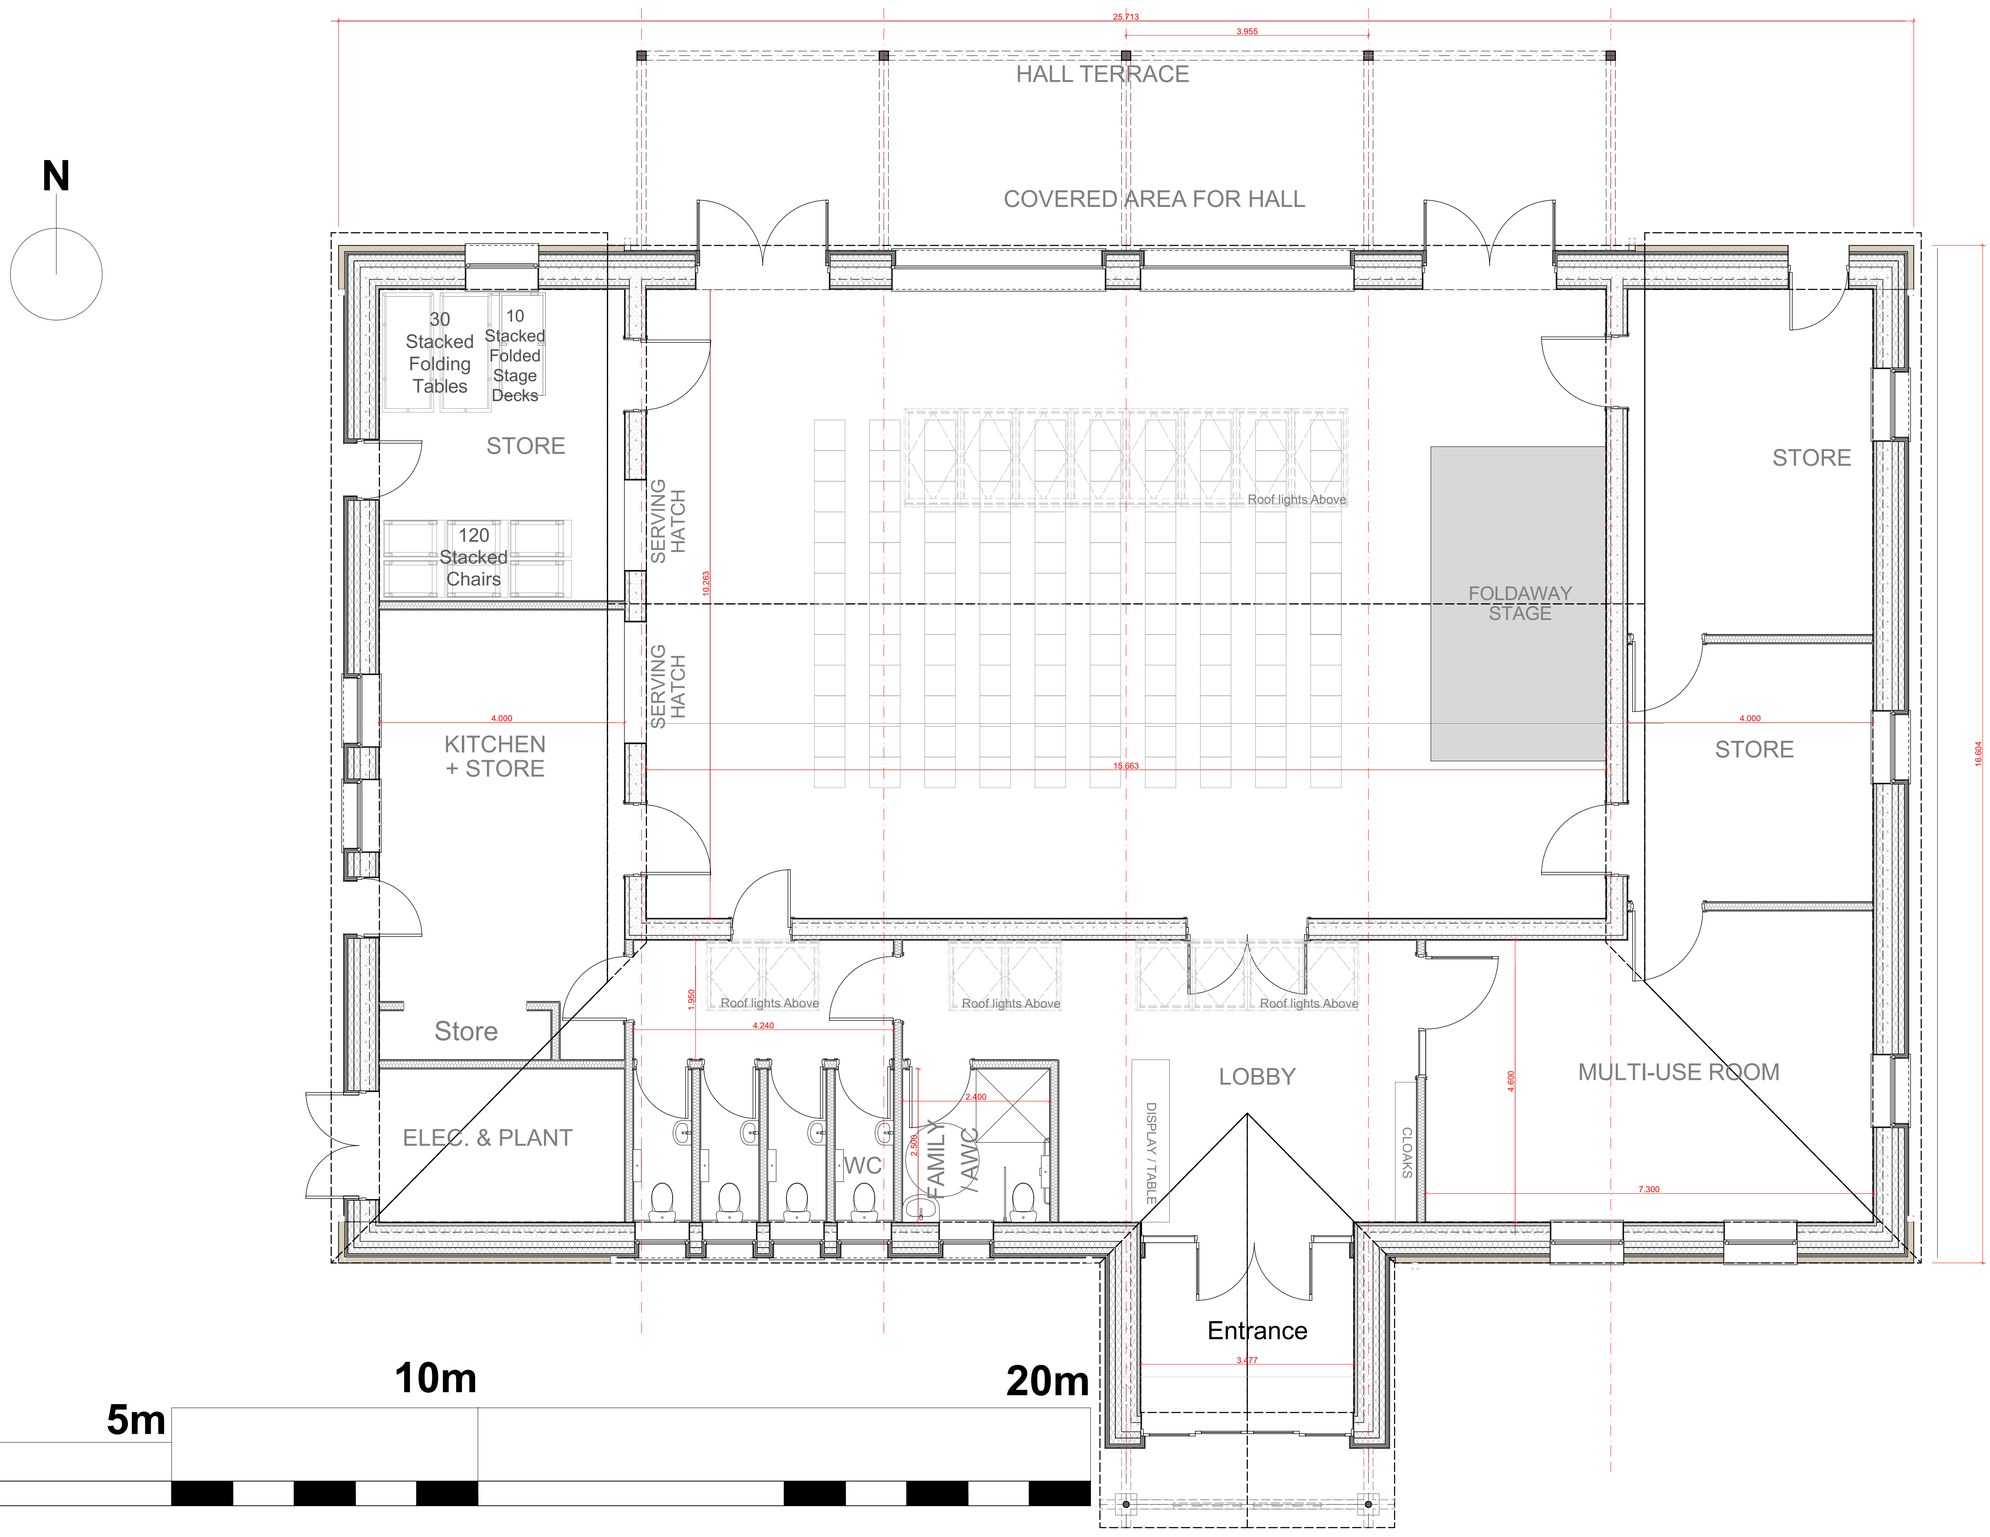

1. **Ground Floor** 1:50

DRAFT for Comment

Rev.	Date		Drn.	Chk.
A	23/08/2023	Ammended from Client comments at community meeting on the 21/08/23	GW	-
B	05/09/2028	Ammended from internal Review and community comments.	GW	AK
C	06/09/2028	Ammended from community comments to include basins in toilets rather than outside toilets.	GW	AK
D	07/09/2028	Ammended from community comments to omit the wall between the corridor and the Bath Rooms	GW	AK
E	11/09/2028	Ammended from community comments to rationalise entrance and hall with a regimented structure allow more space to be given over to the hall reducing corridor space.	GW	AK

© COPYRIGHT RESERVED
DO NOT SCALE FOR CONSTRUCTION PURPOSES.
LEVELS AND DIMENSIONS SHOULD BE VERIFIED ON SITE PRIOR TO ANY SETTING OUT OR FABRICATION AND ANY ERRORS, OMISSIONS OR DISCREPANCIES REPORTED TO THE ARCHITECT.

Notes :

ANDREW KIRBY ARCHITECTS
1 New Walk,
TOTNES,
DEVON.
TQ9 5HA.
T:01803 867377
www.akirbyarchitects.com
E:andrew.kirby@akirbydarchitects.com

JOB: **Widecombe Village Hall**

DRAWING TITLE: **Floor plans**

DATE	SCALE	BY	CK'D
19/08/23	1:50 @ A1	GW	AK

JOB NO.	DRG NO.	REV
2303	04.201	E